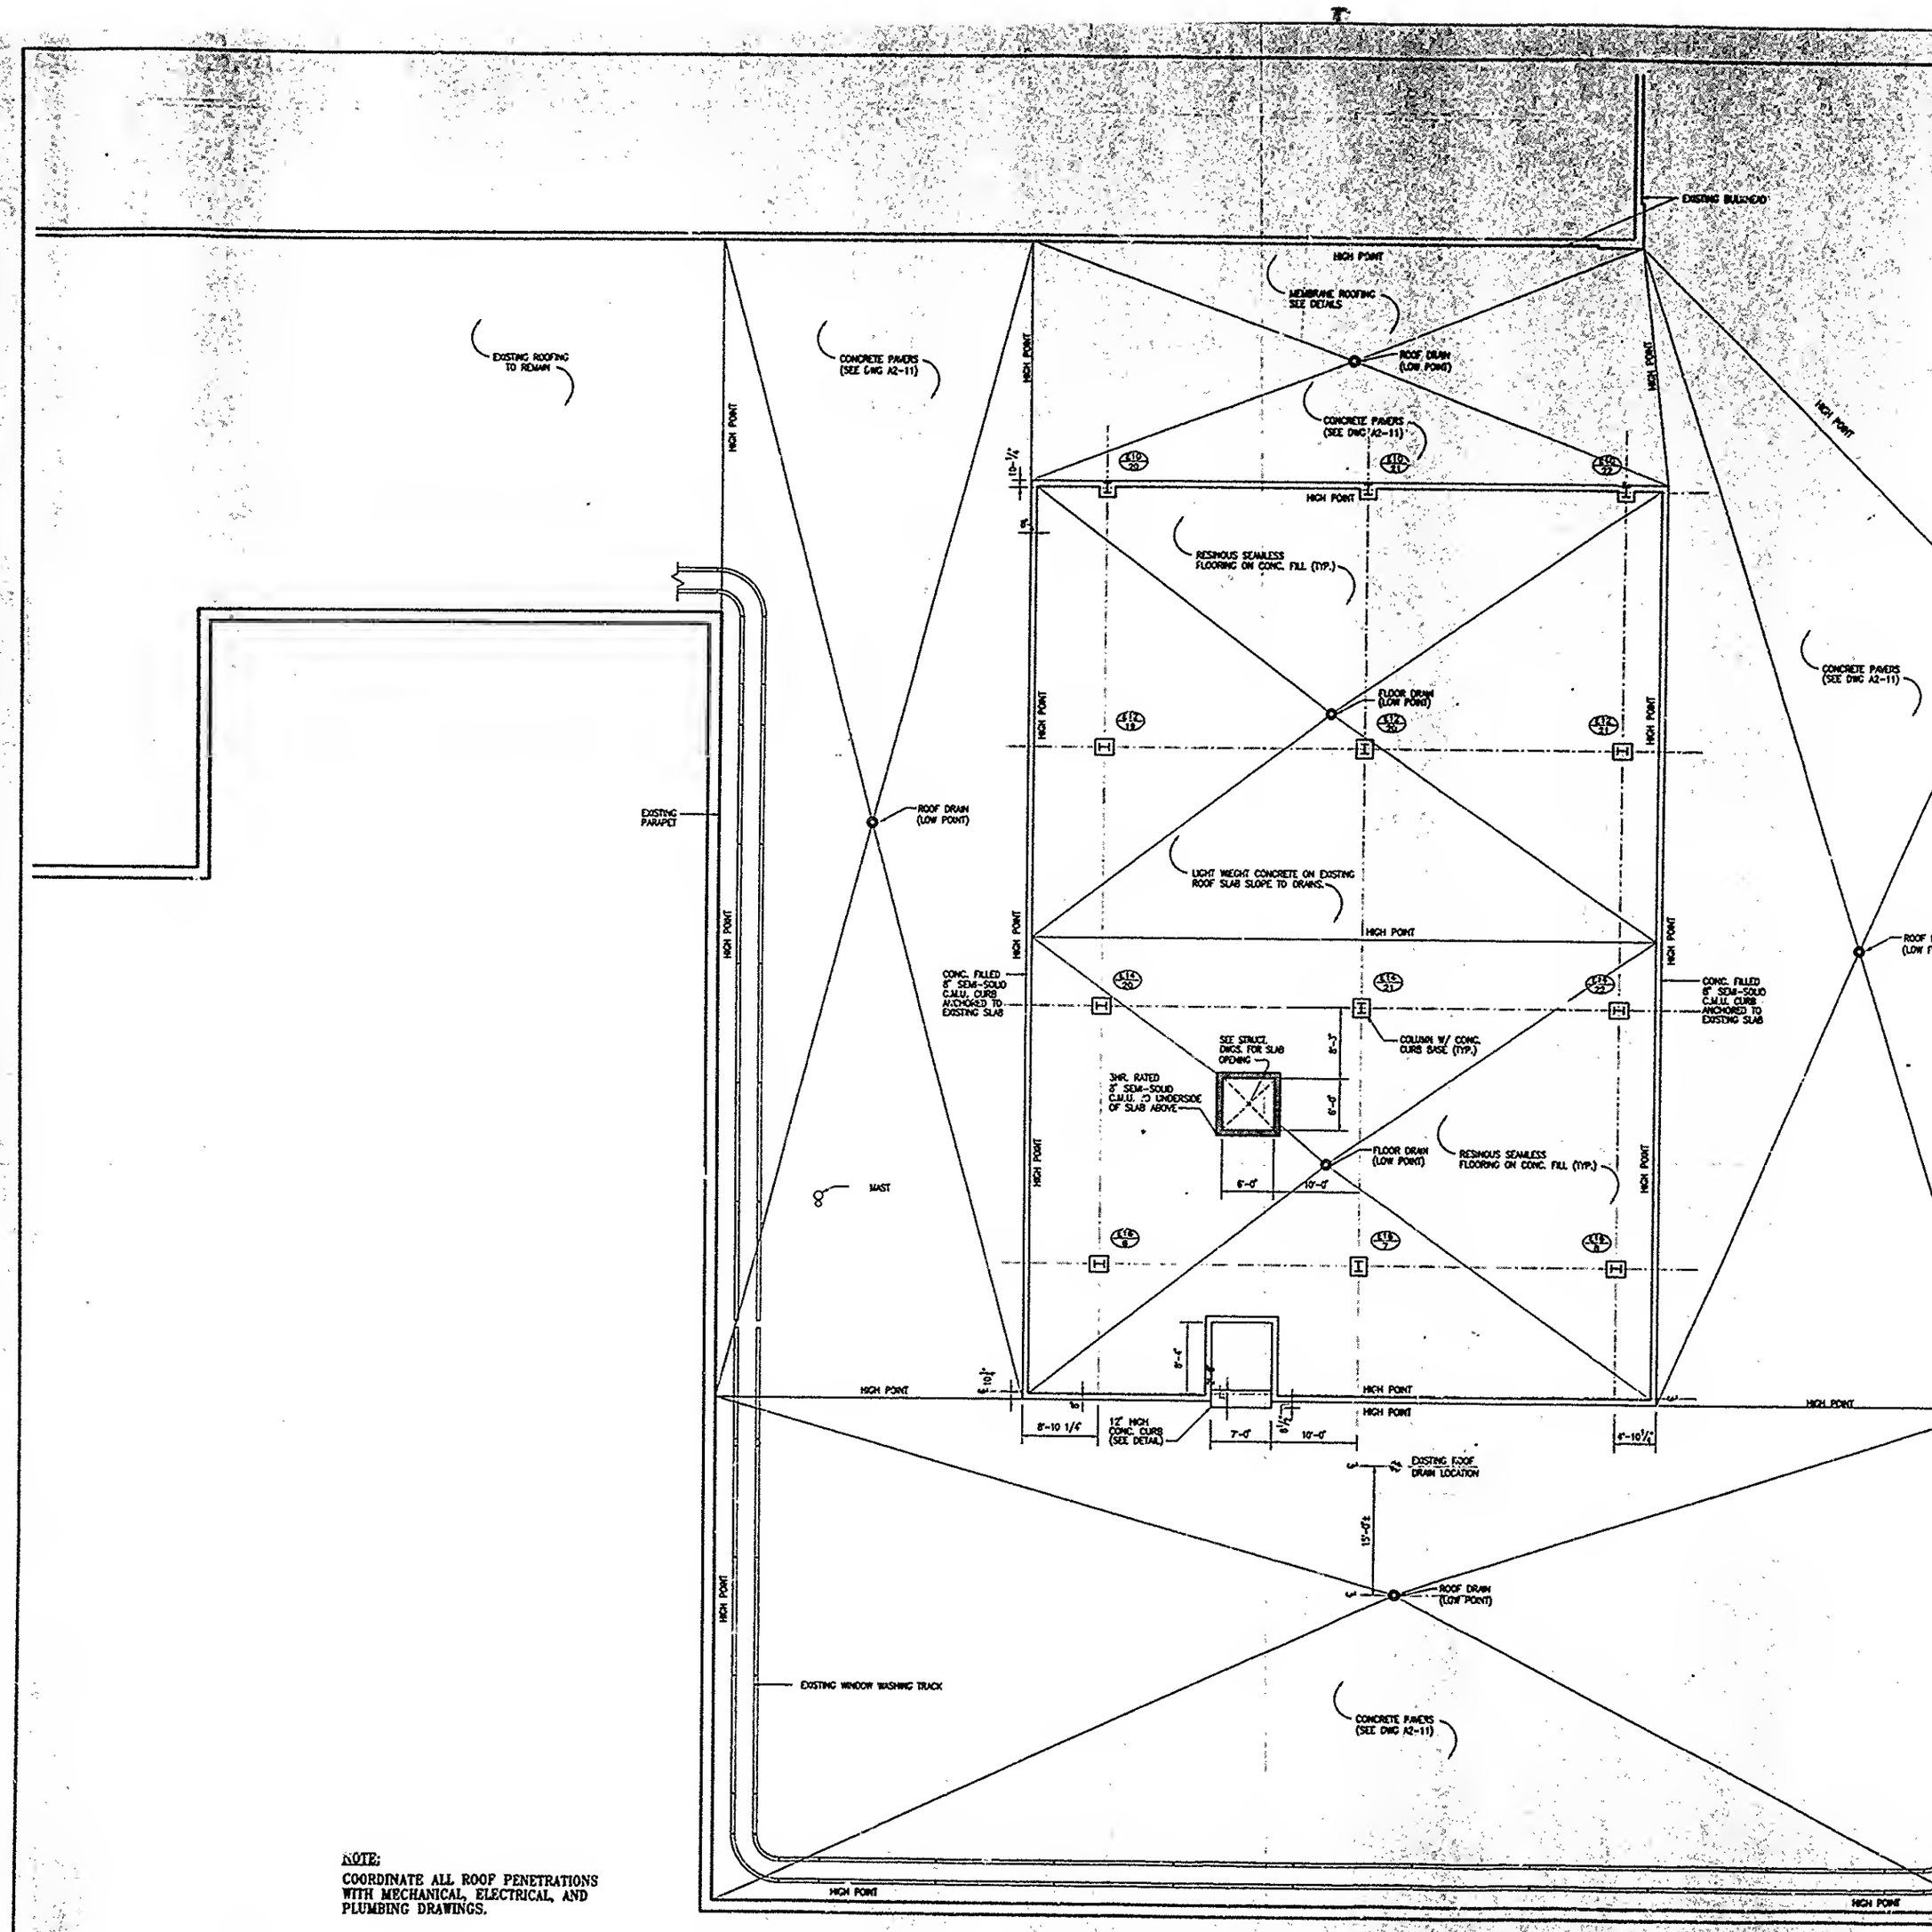

NOTE:
COORDINATE ALL ROOF PENETRATIONS WITH MECHANICAL, ELECTRICAL, AND PLUMBING DRAWINGS.

1 MAIN ROOF PLAN